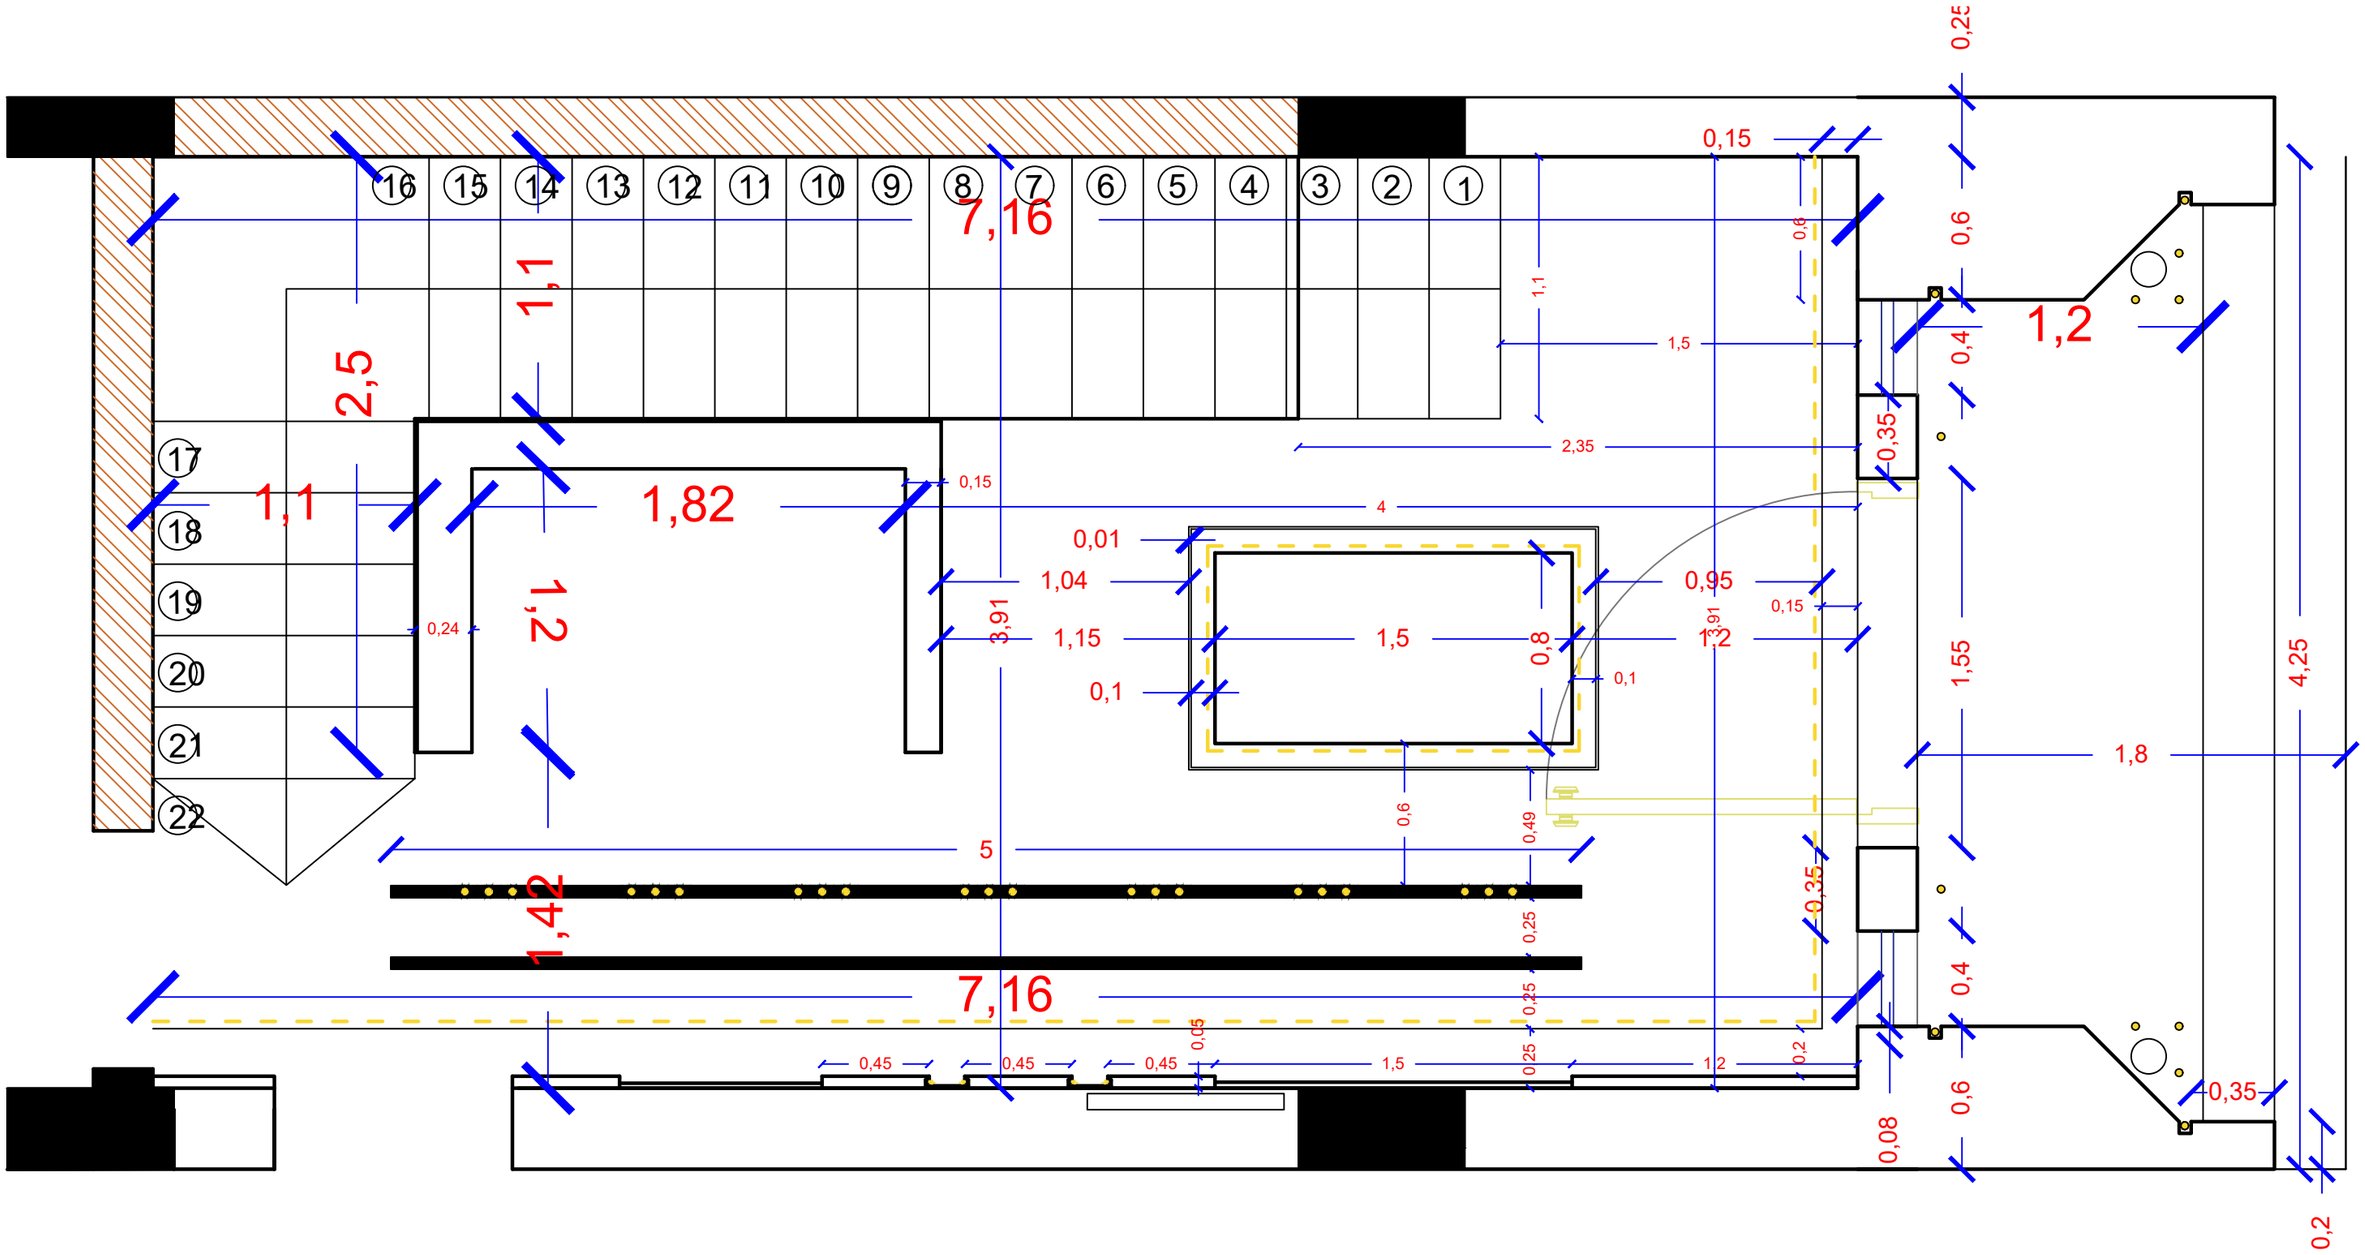


second FLOOR plan