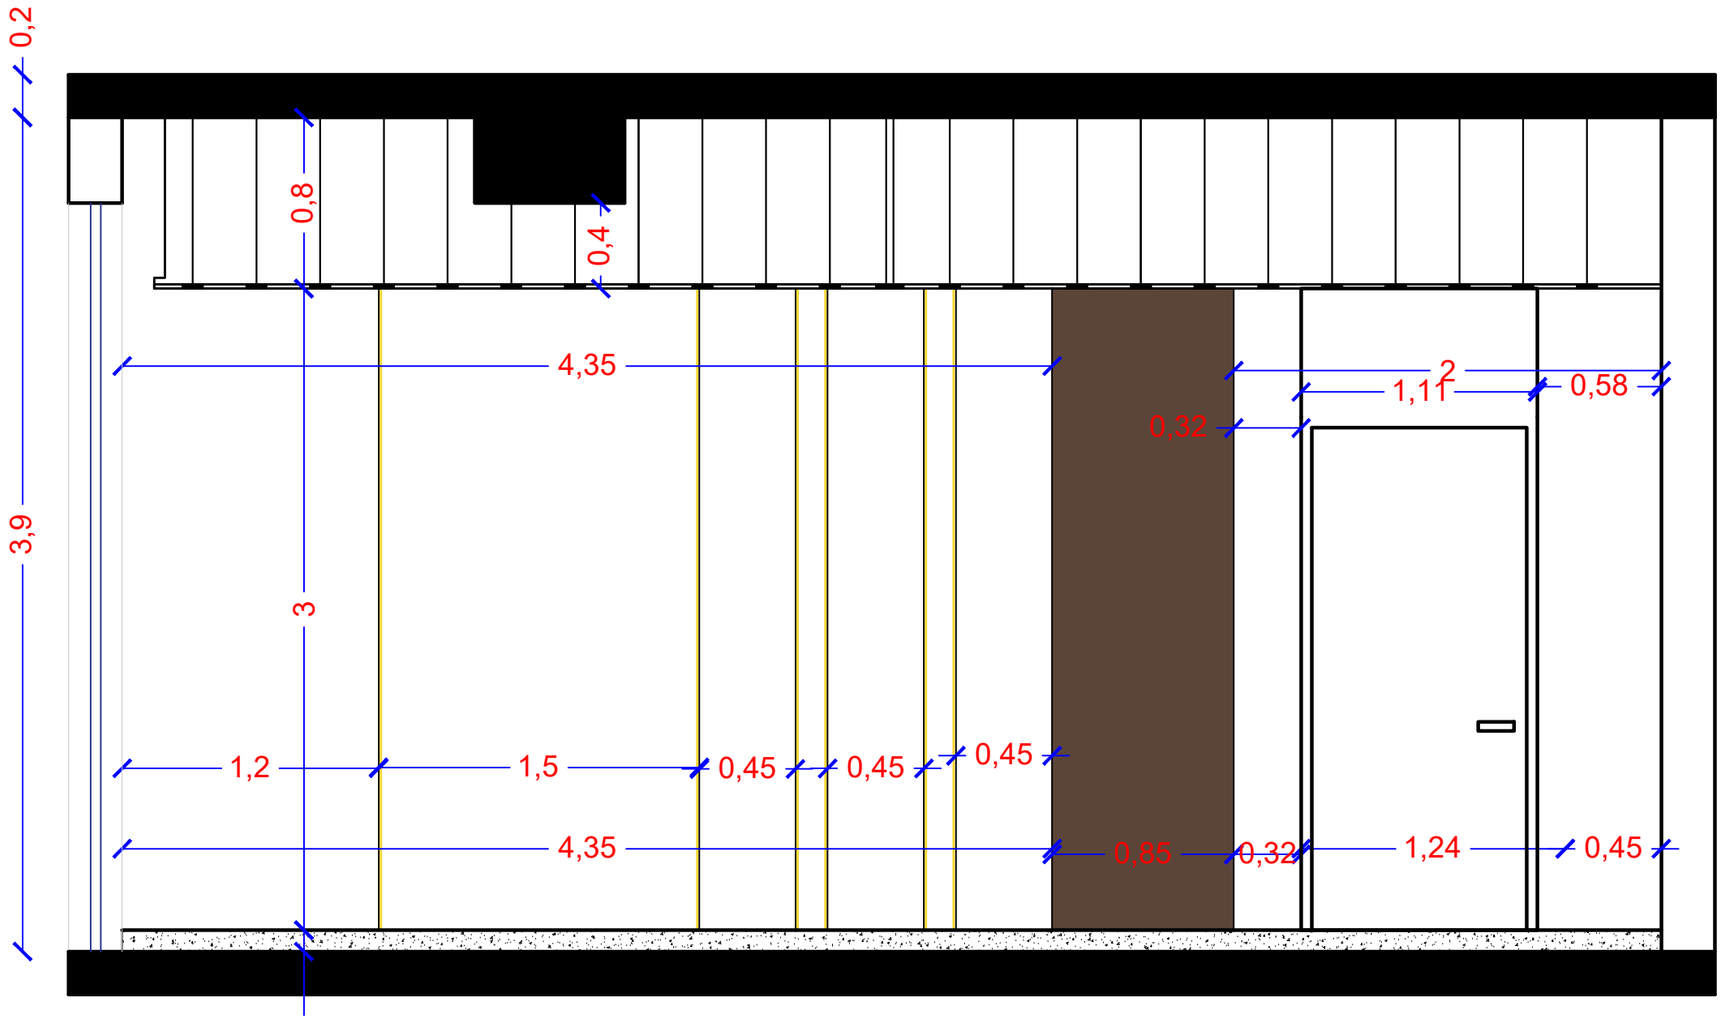



left side
GROUND FLOOR plan