
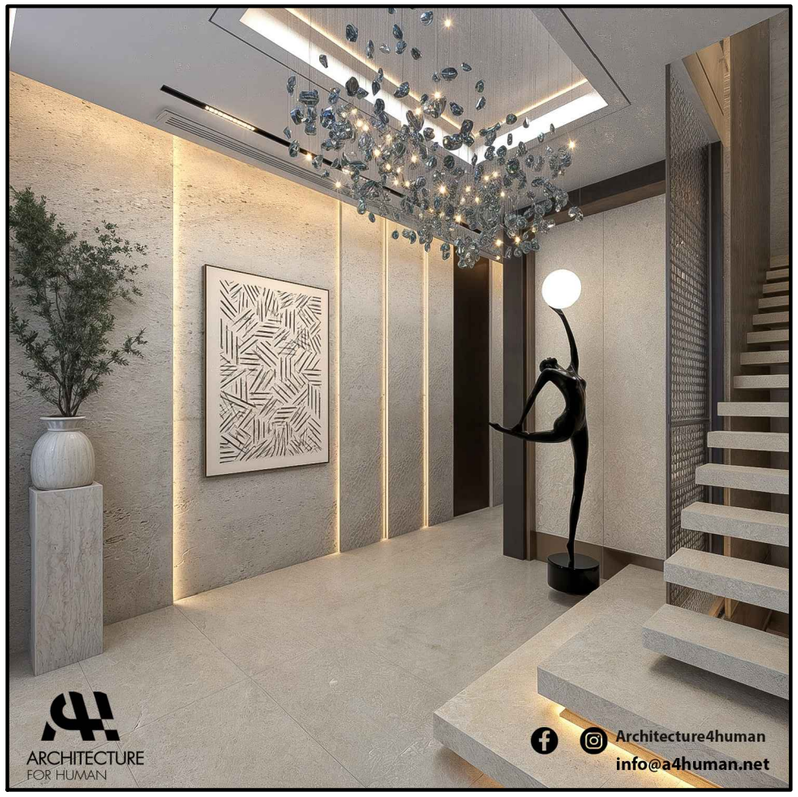


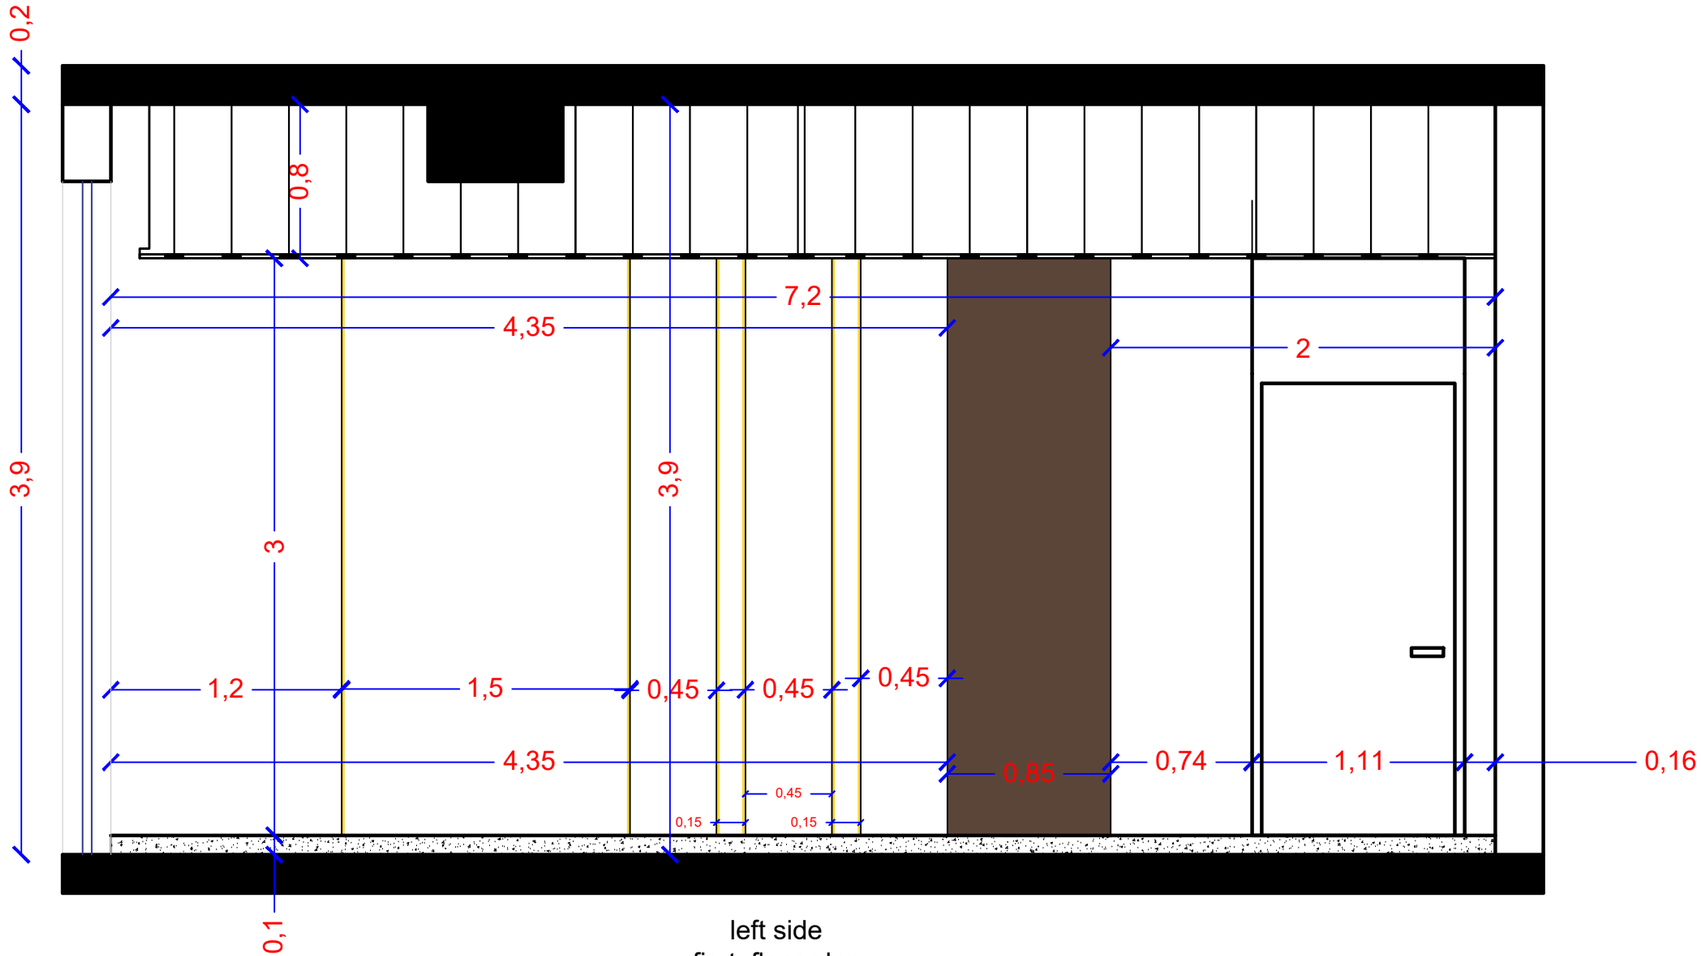

left side
first floor plan