INTERIOR DESIGN

DRESSING ROOM MASTER
BEDROOMN 1ST FLOOR

Architecture4human
info@a4human.net


ARCHITECTURE
FOR HUMAN

تصميم وتنفيذ واشراف
الاداره +964 7860001001
المشاريع +964 7834687241
التصاميم +964 7834687240









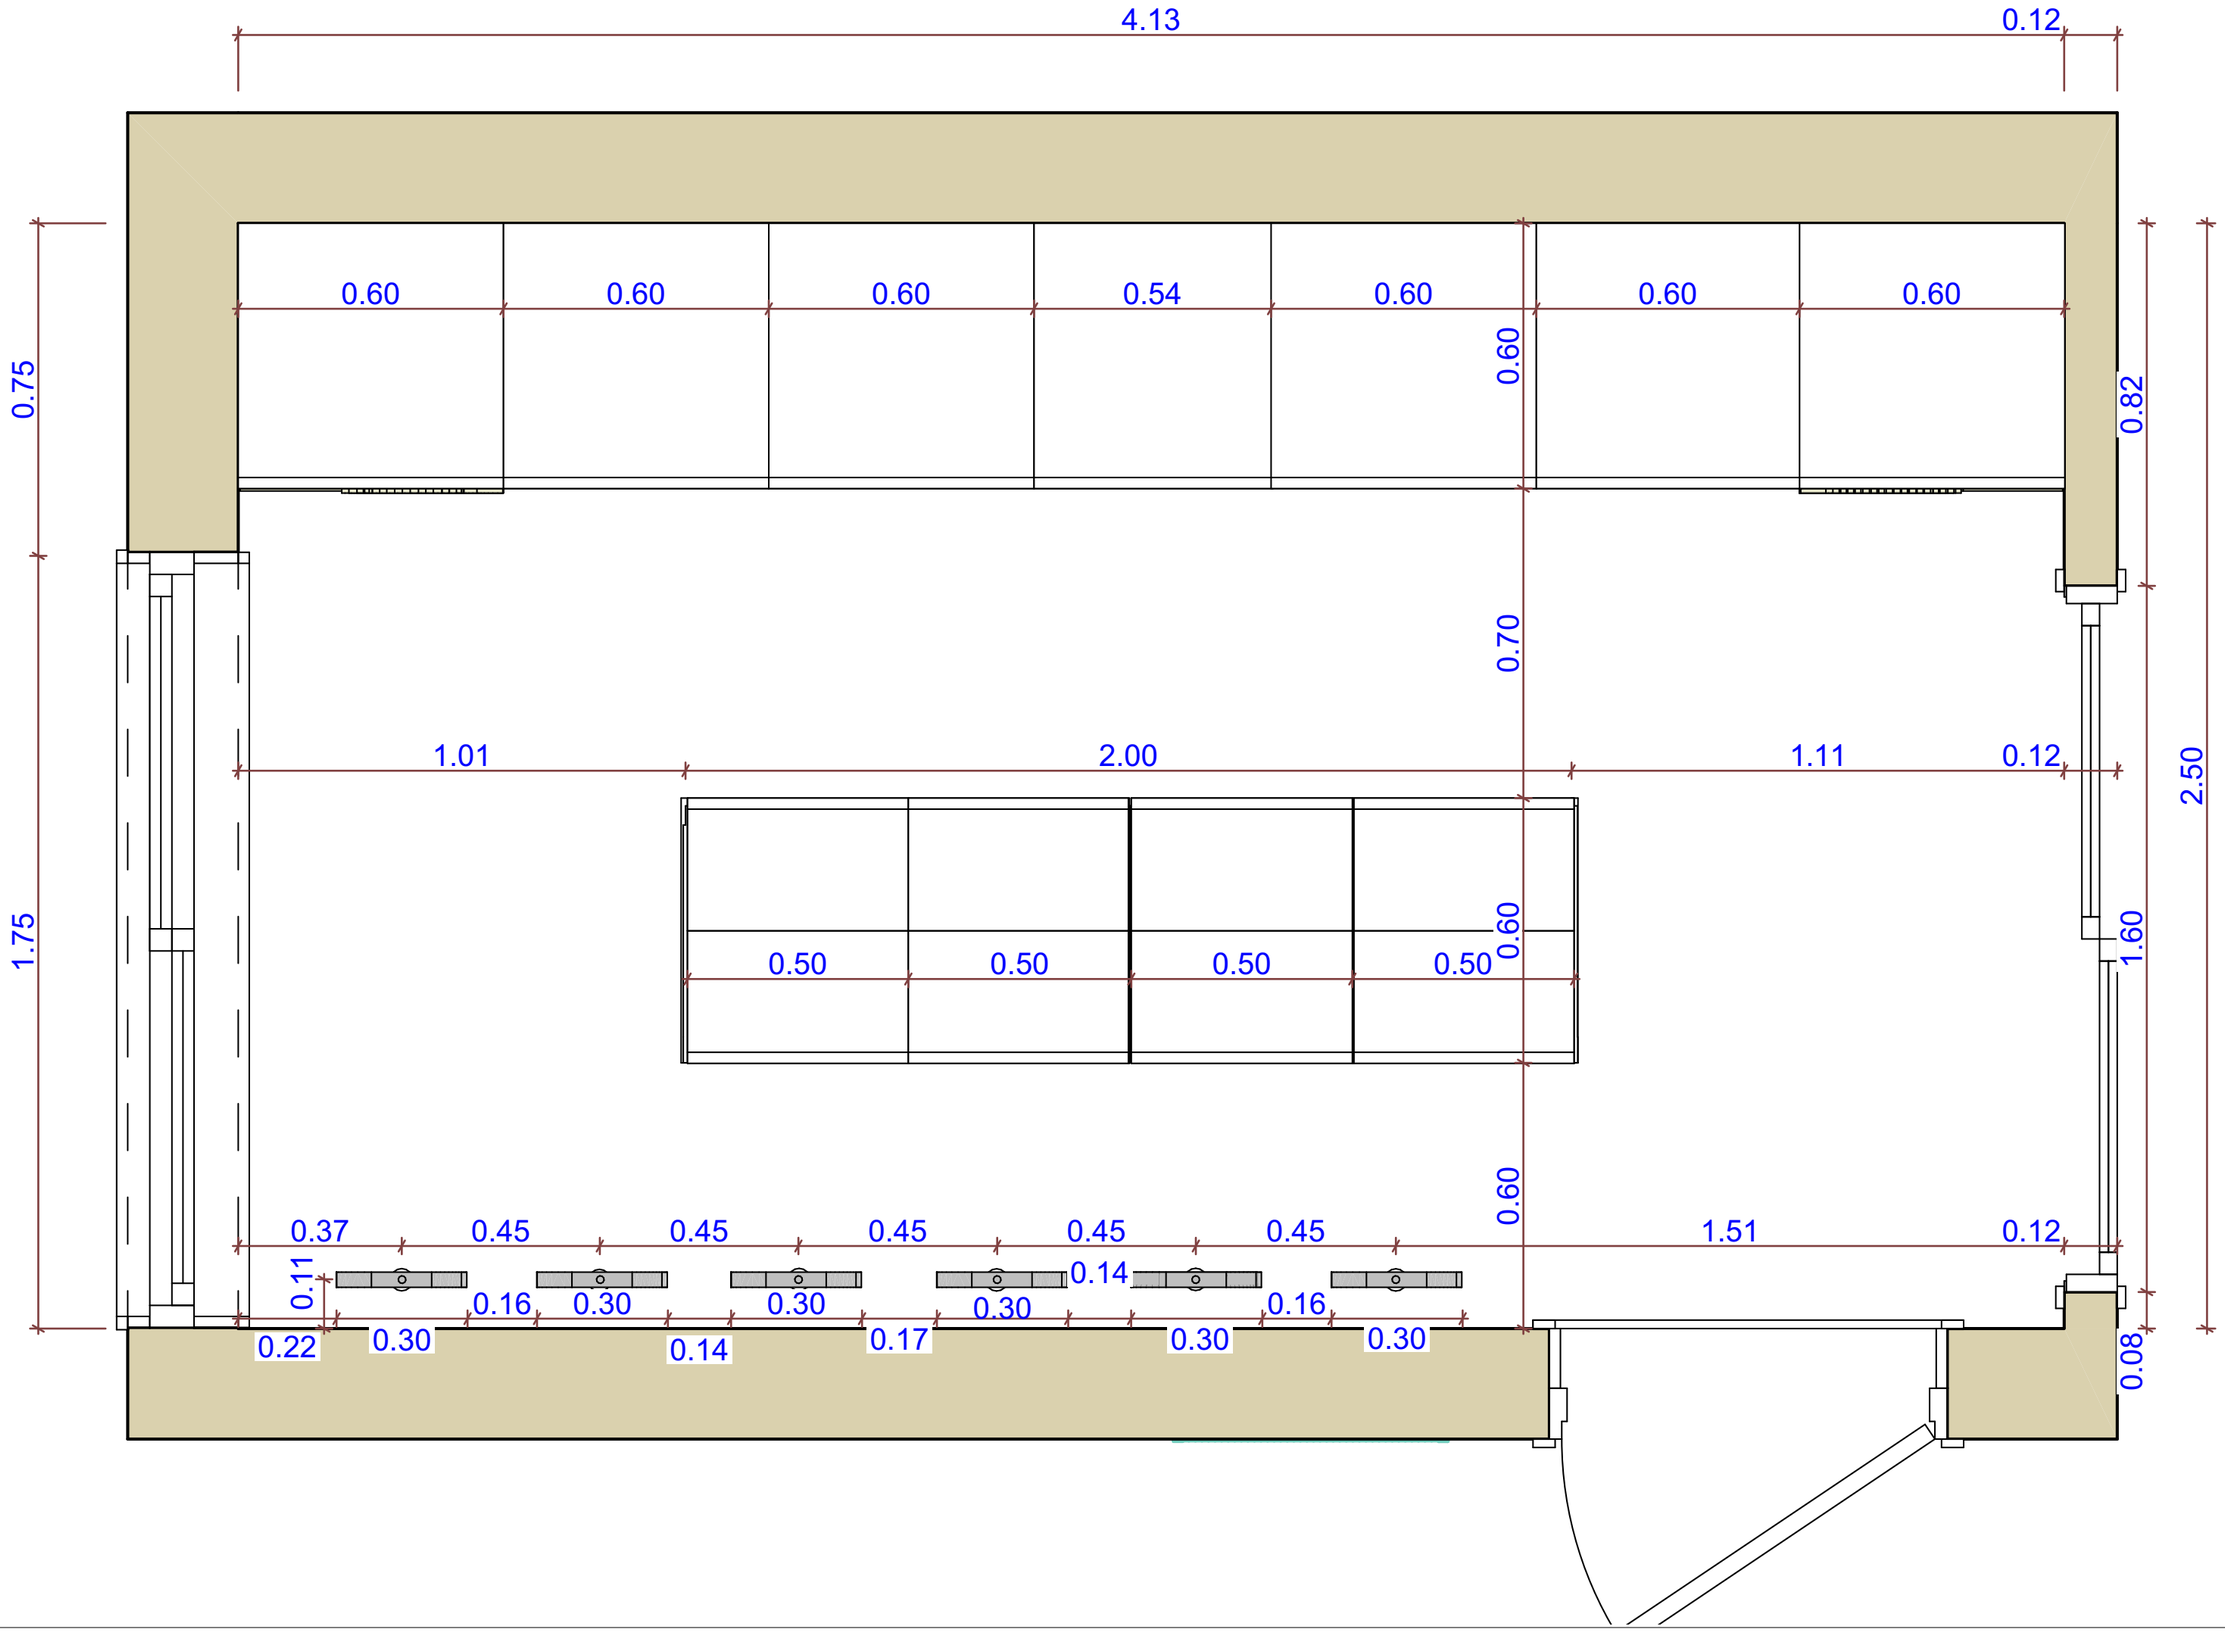


DRESSING PLAN

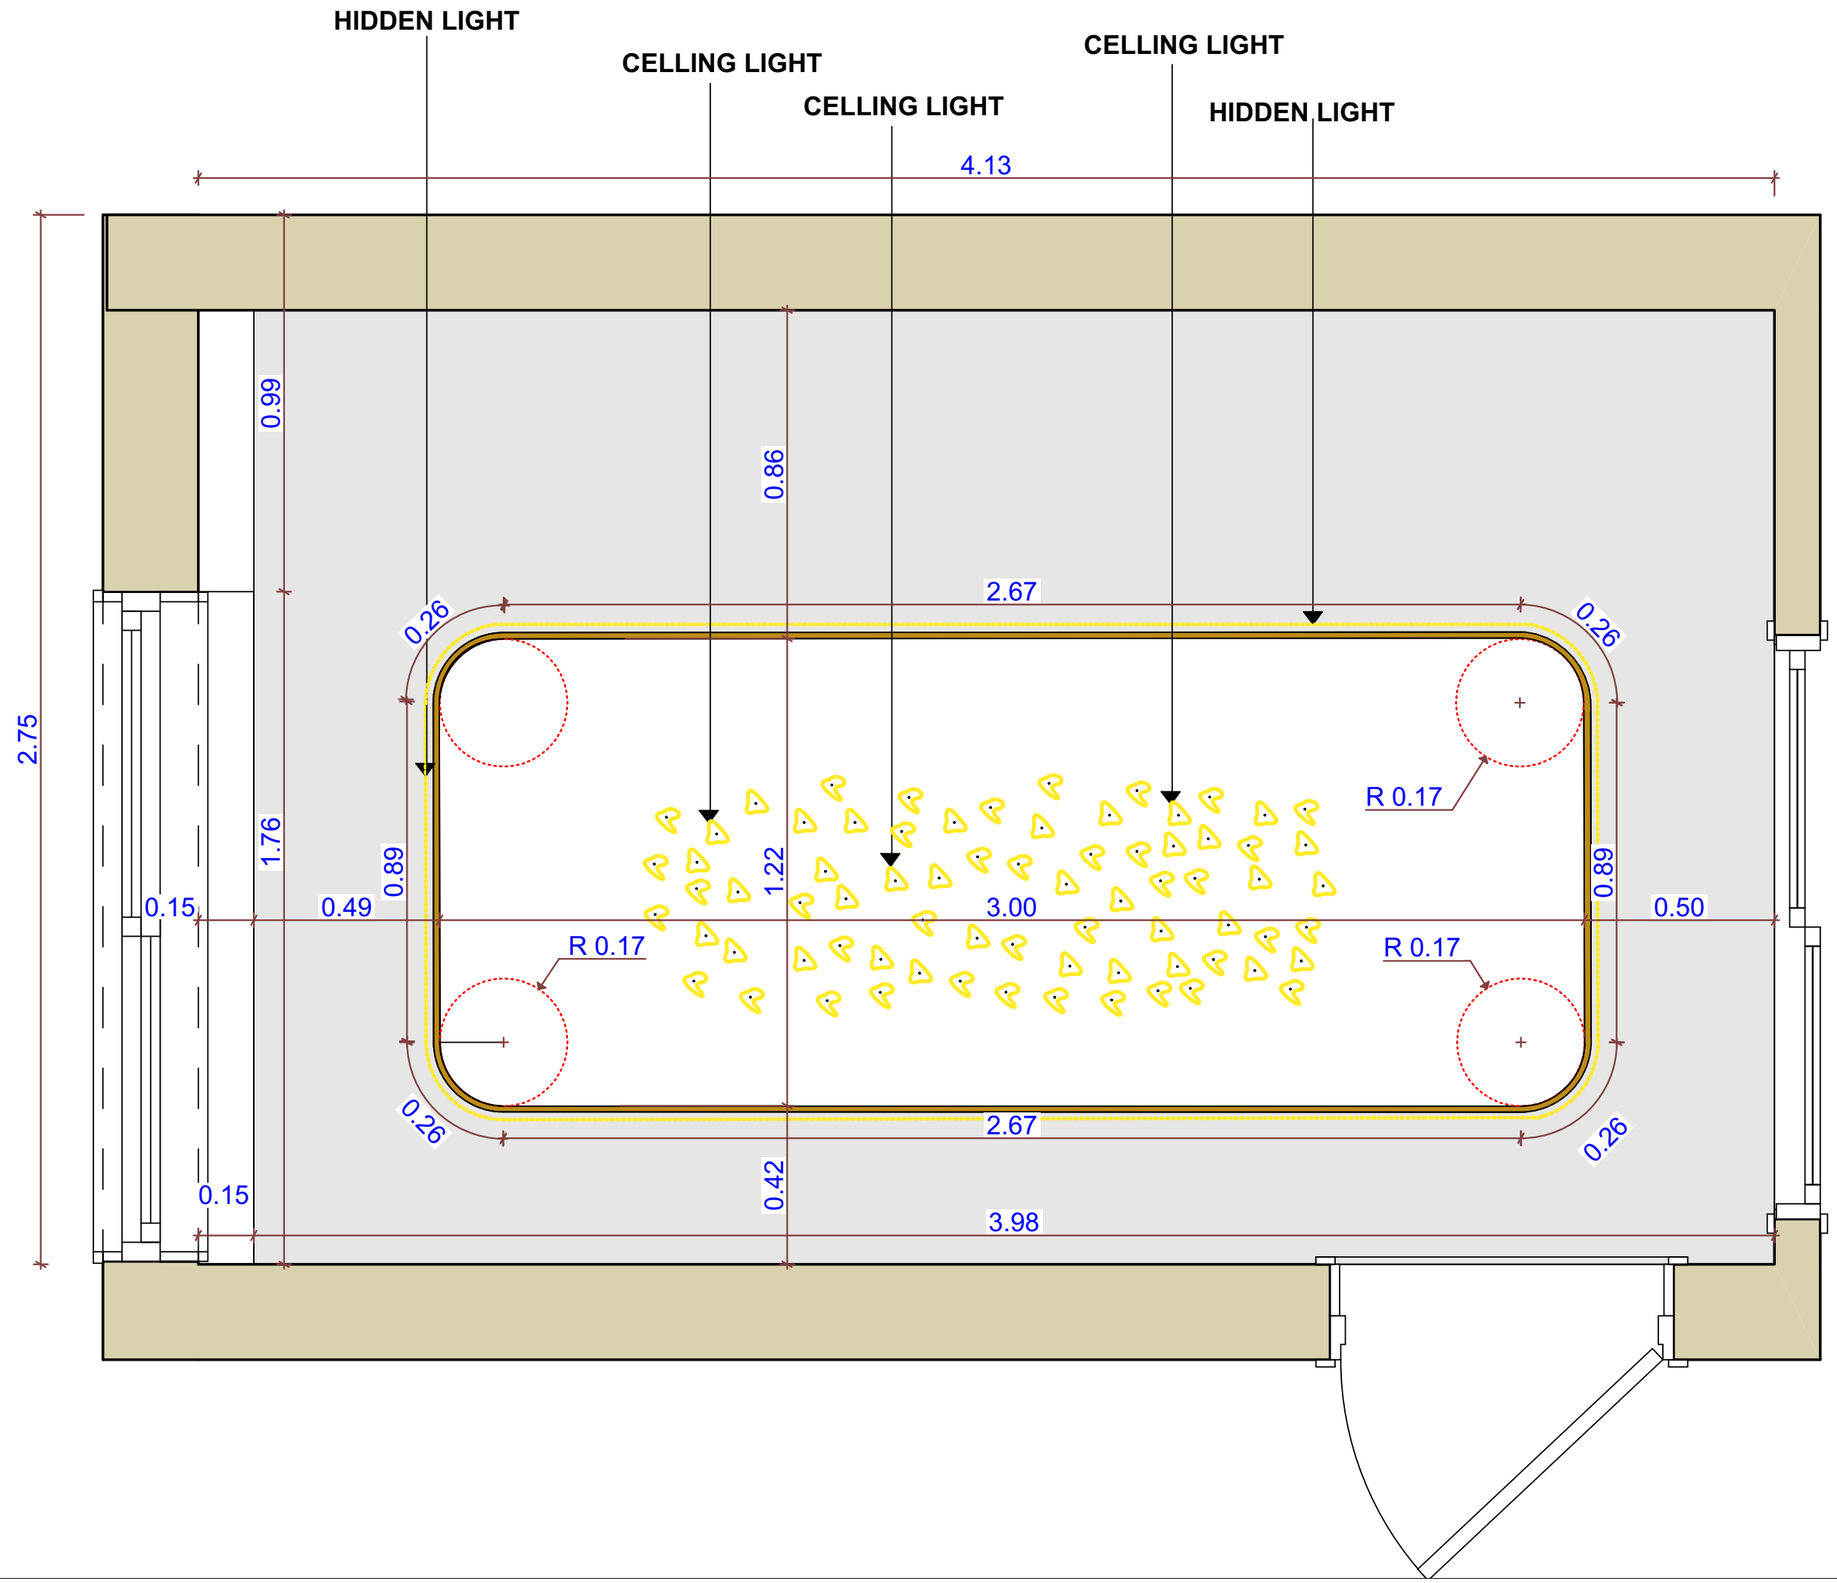


DRESSING PLAN

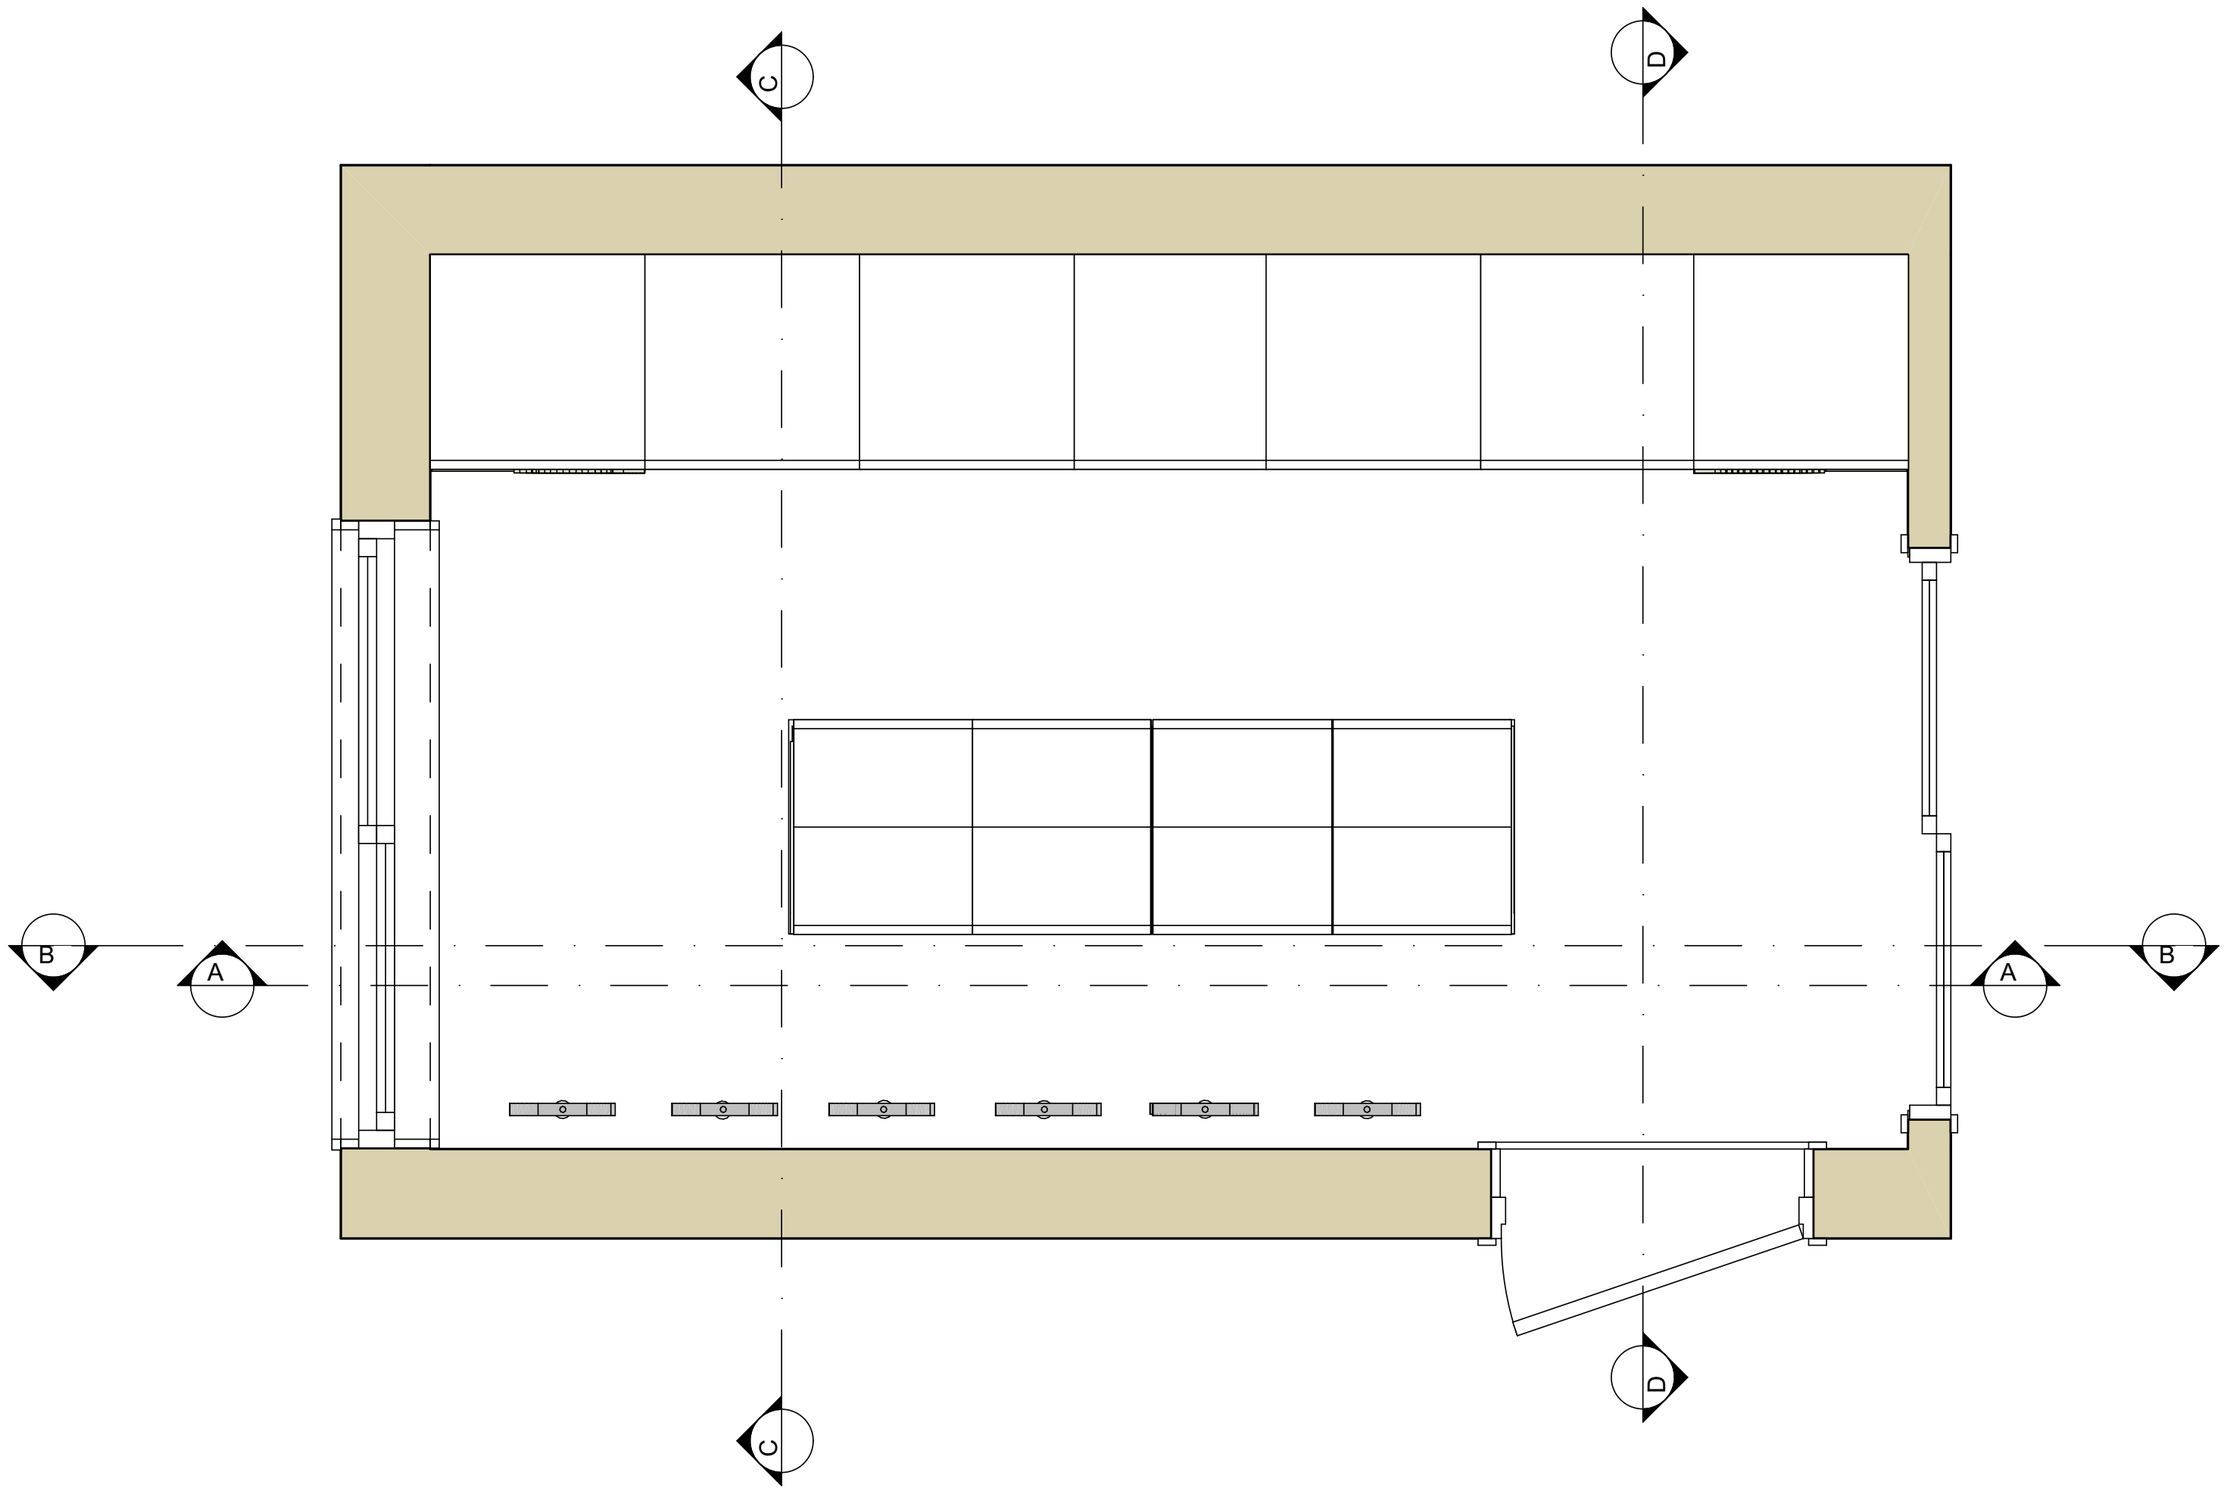

DRESSING PLAN

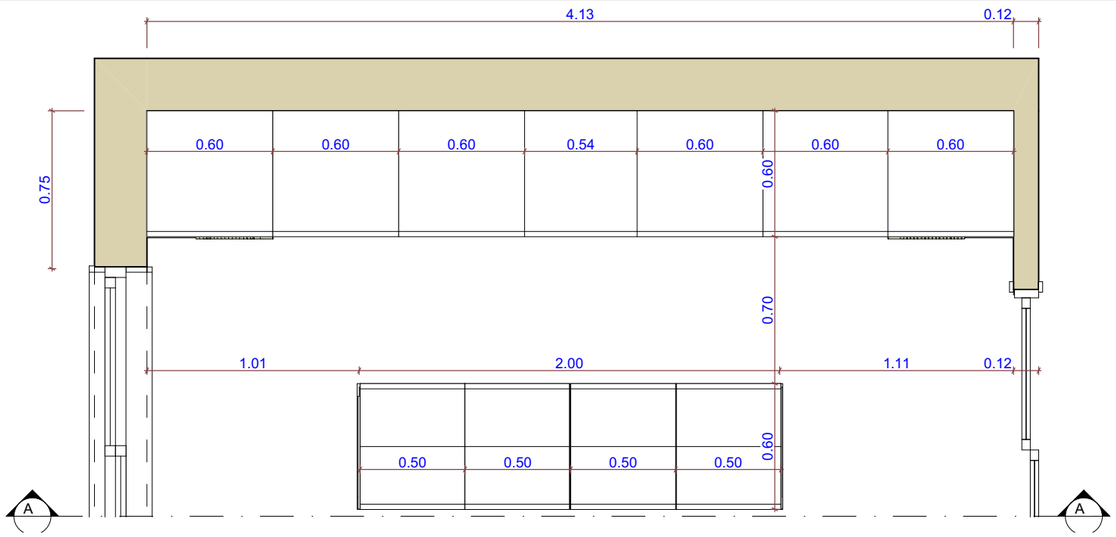


PLAN

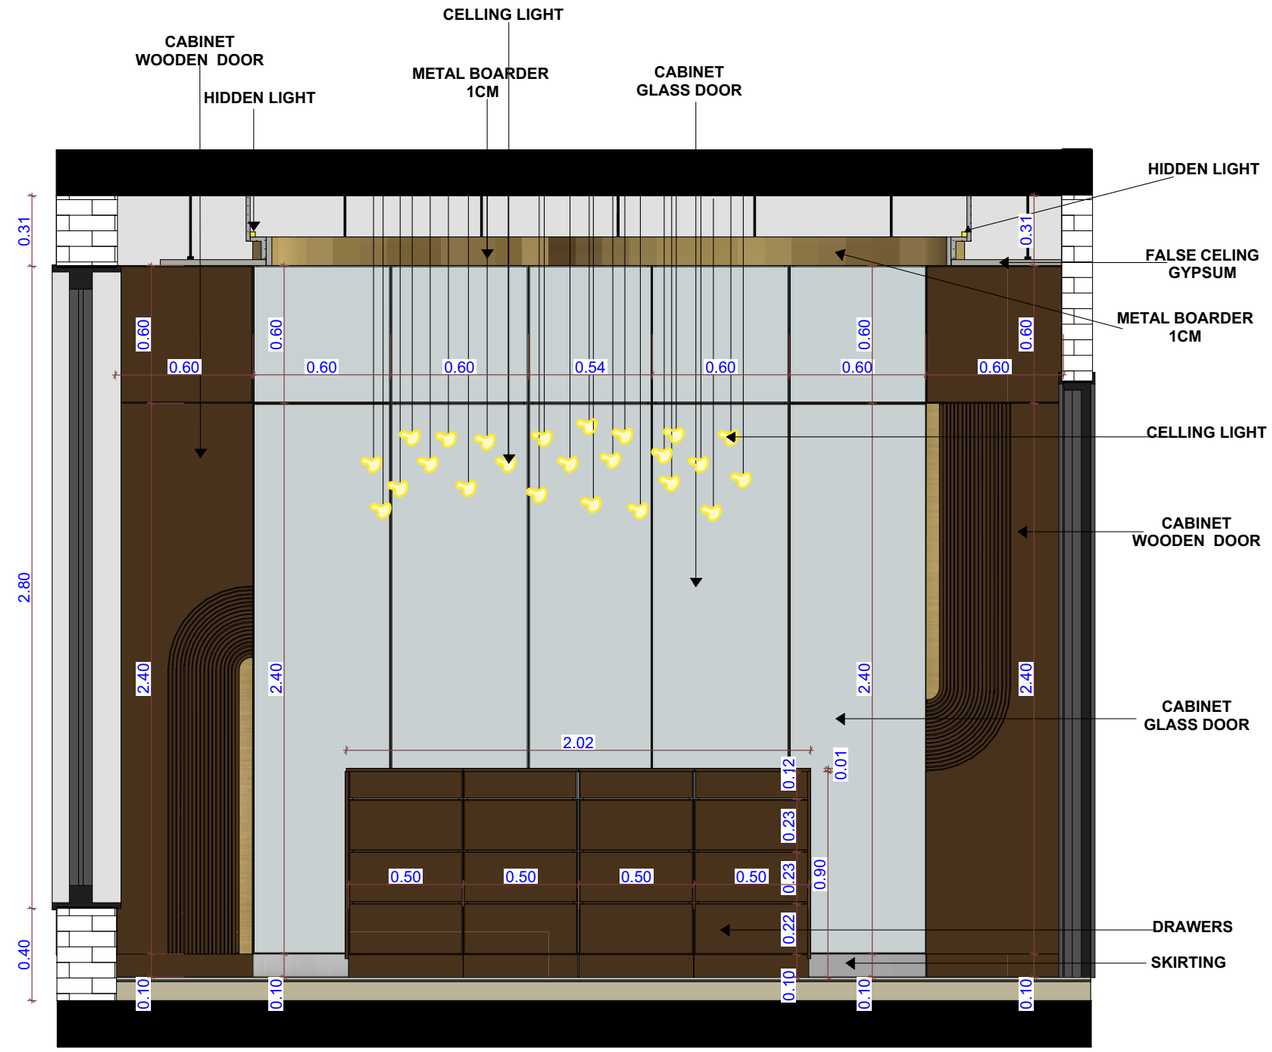


ELEVATION

SECTION A-A

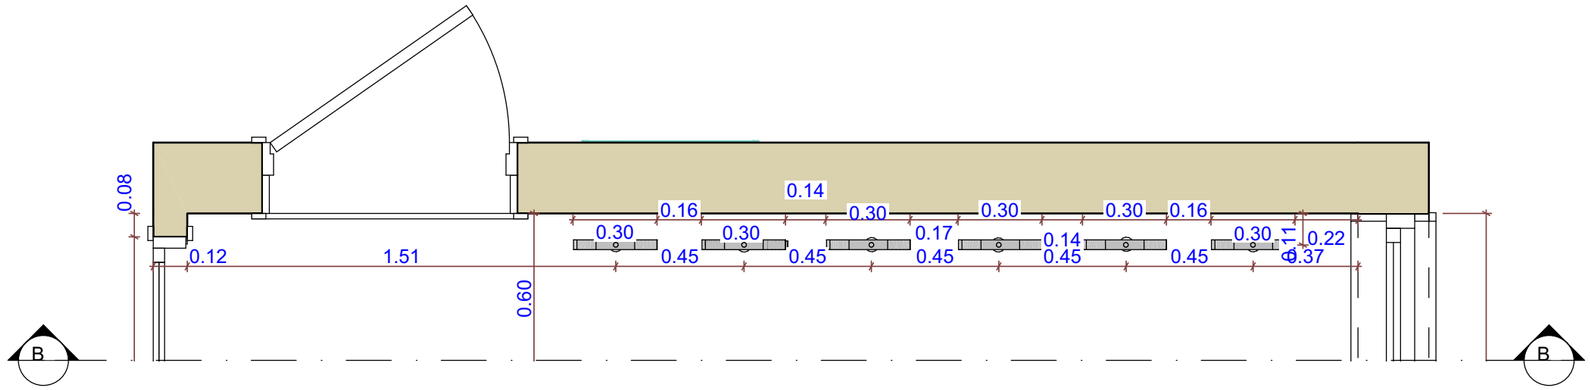


PLAN

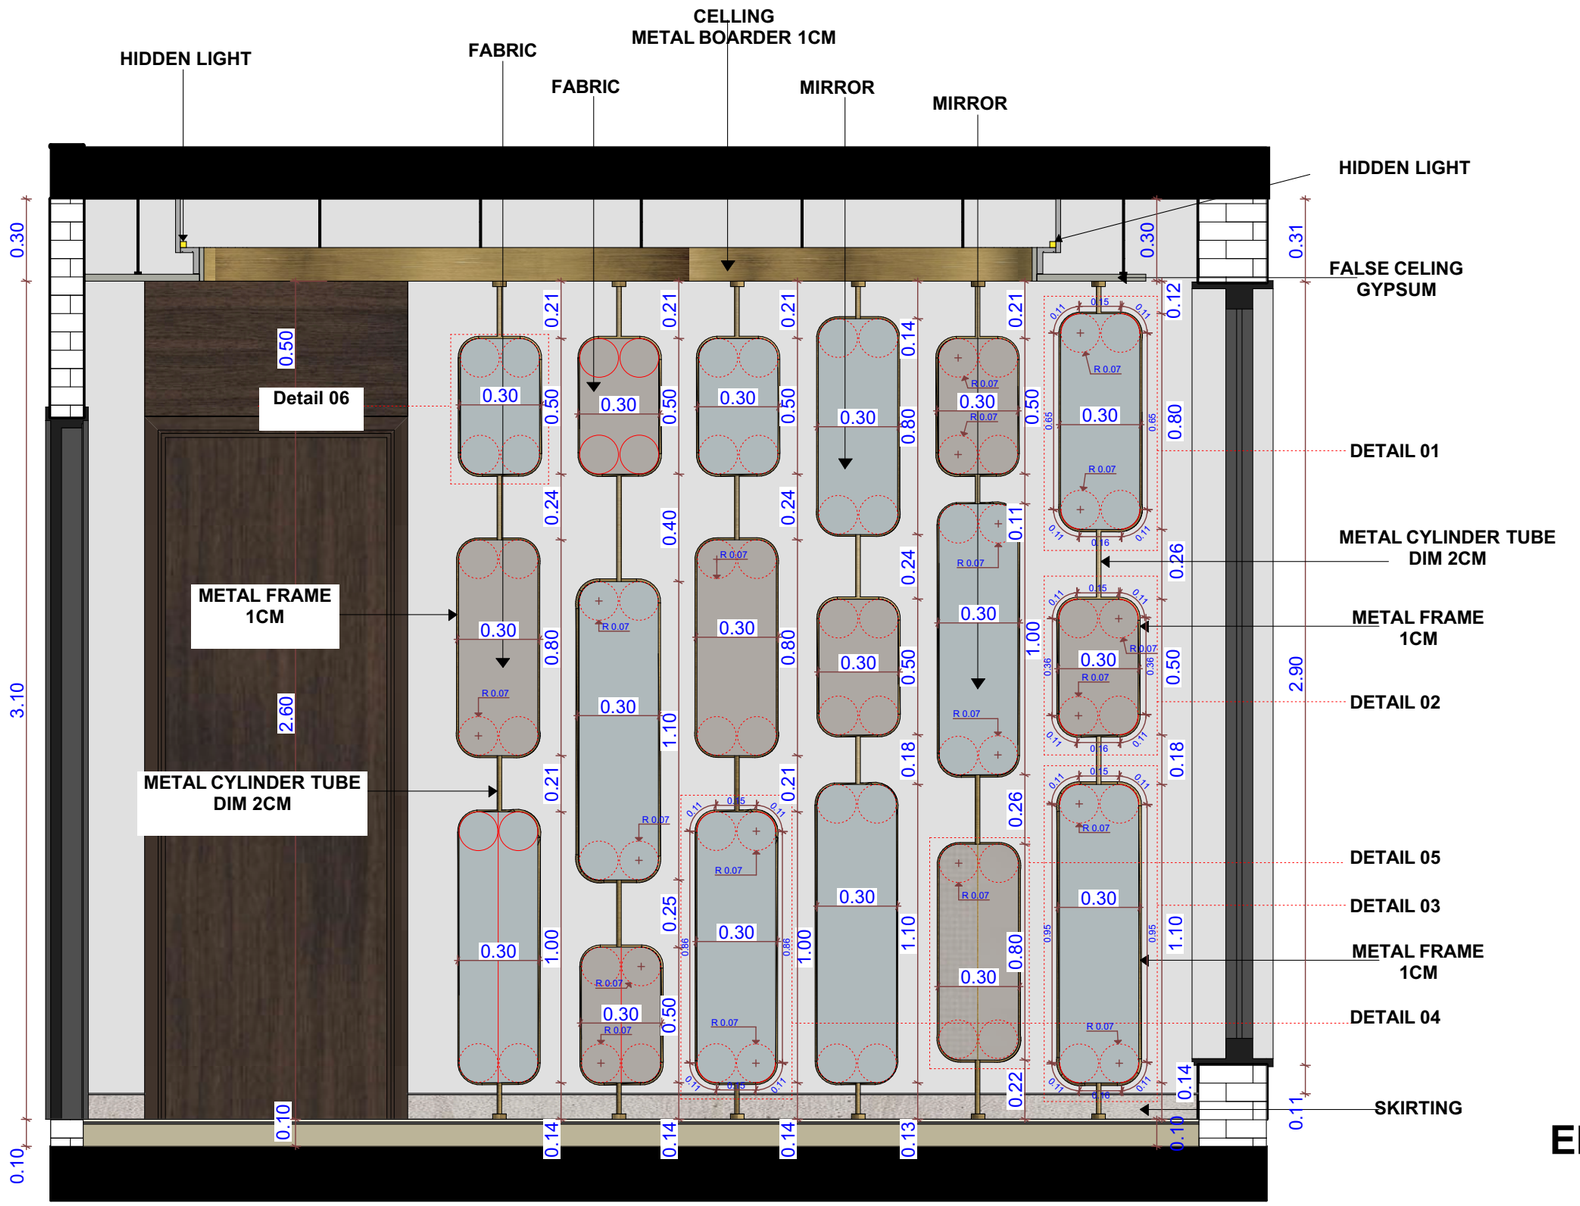


ELEVATION

SECTION B-B

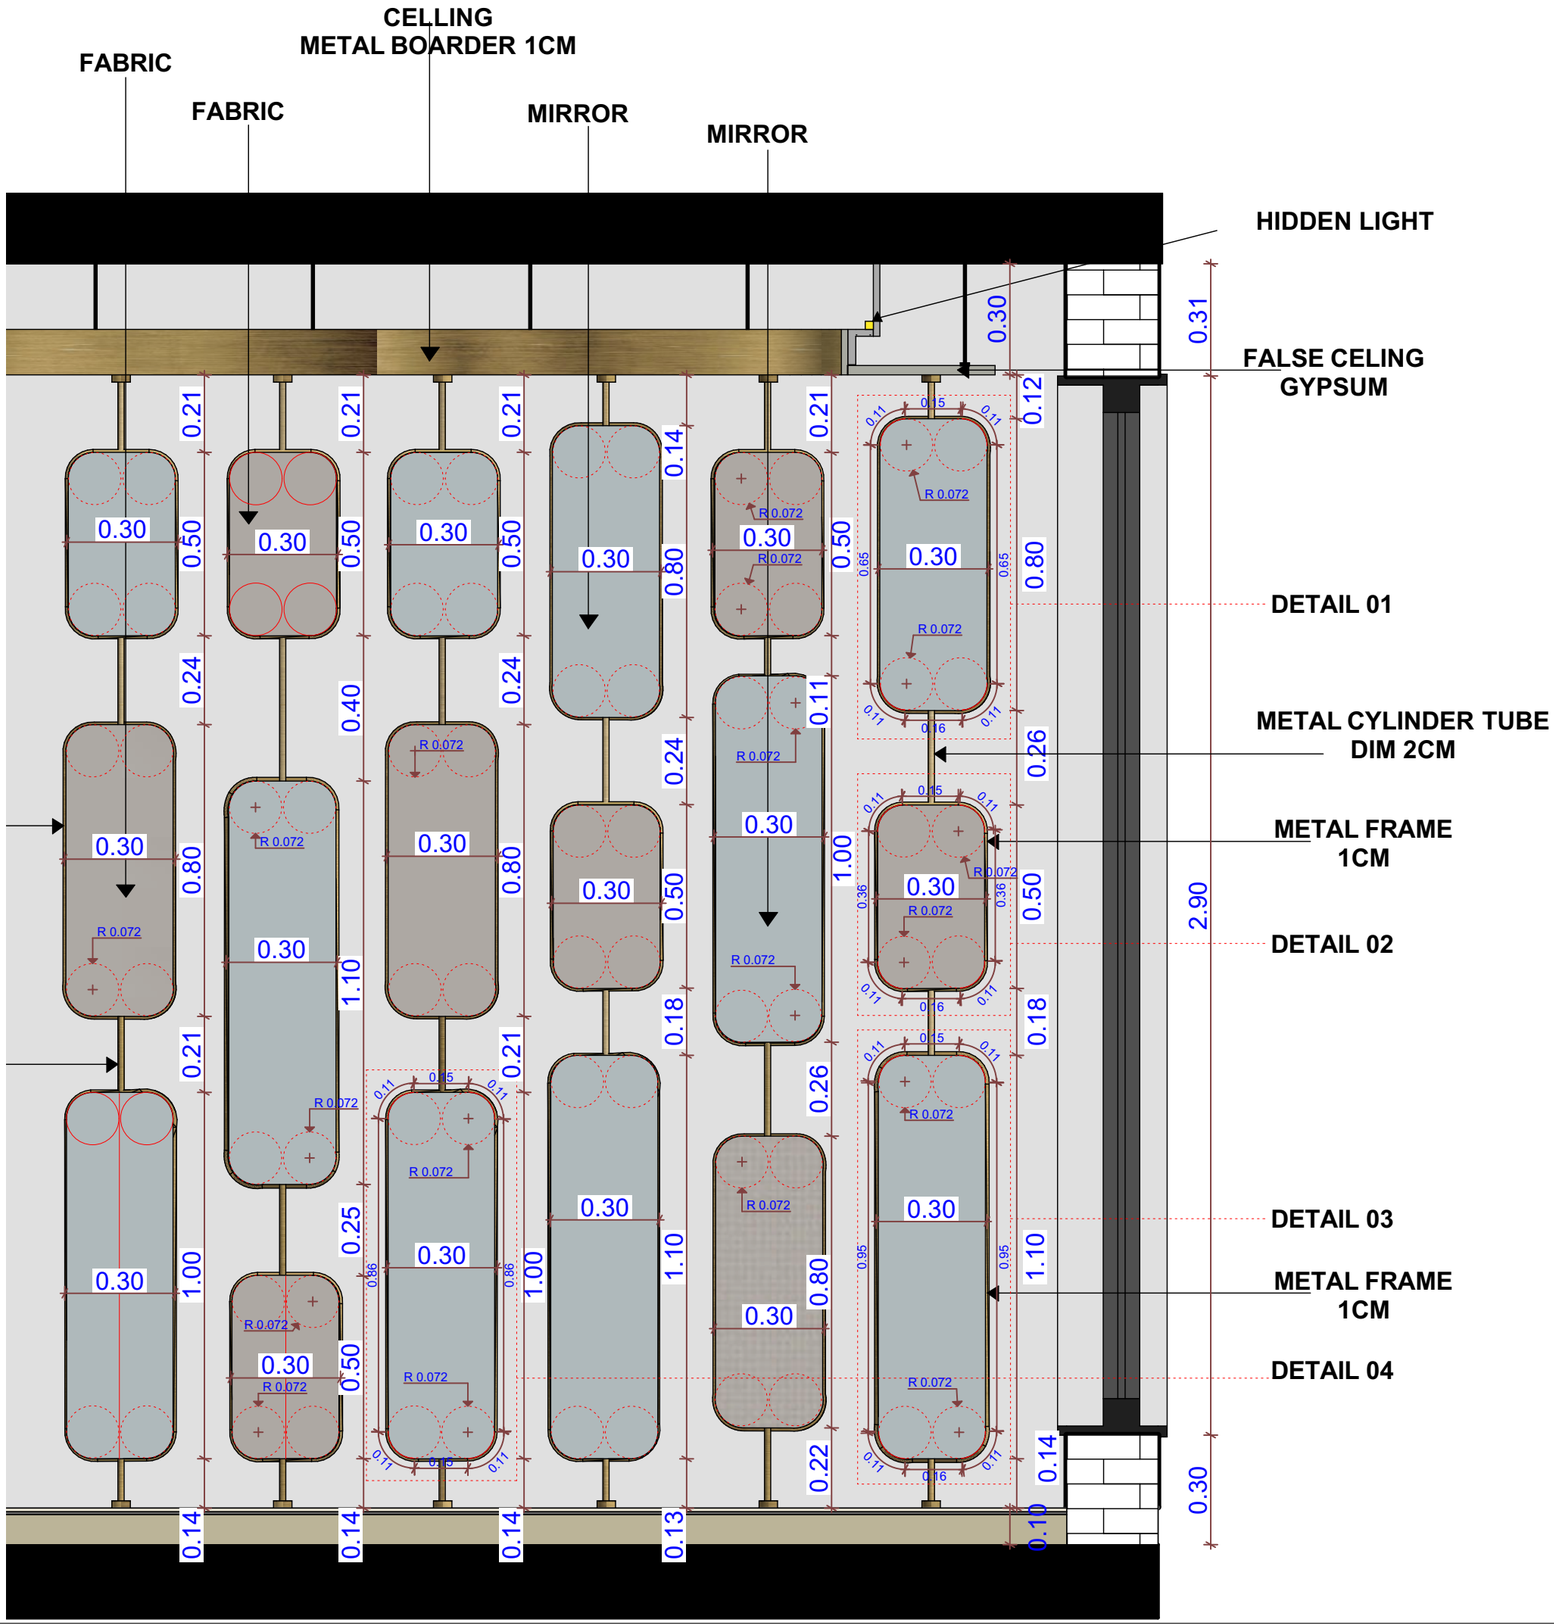
CELLING
METAL BOARDER 1CM
FABRIC
FABRIC
MIRROR
MIRROR
HIDDEN LIGHT
FALSE CELING
GYPSUM
DETAIL 01
METAL CYLINDER TUBE
DIM 2CM
METAL FRAME
1CM
DETAIL 02
DETAIL 03
METAL FRAME
1CM
DETAIL 04
2.90
0.31
0.30

SECTION B-B

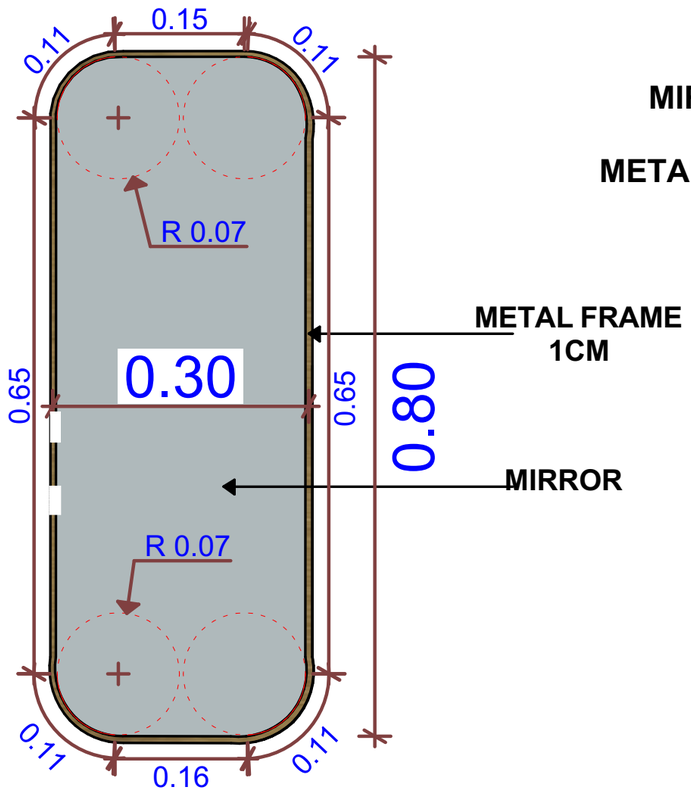


MIRROR 80 *30 CM WITH ROUND AGES METAL FRAME 1CM THICKNES 2 PEICES

METAL FRAME 1CM

MIRROR

DETAIL 01

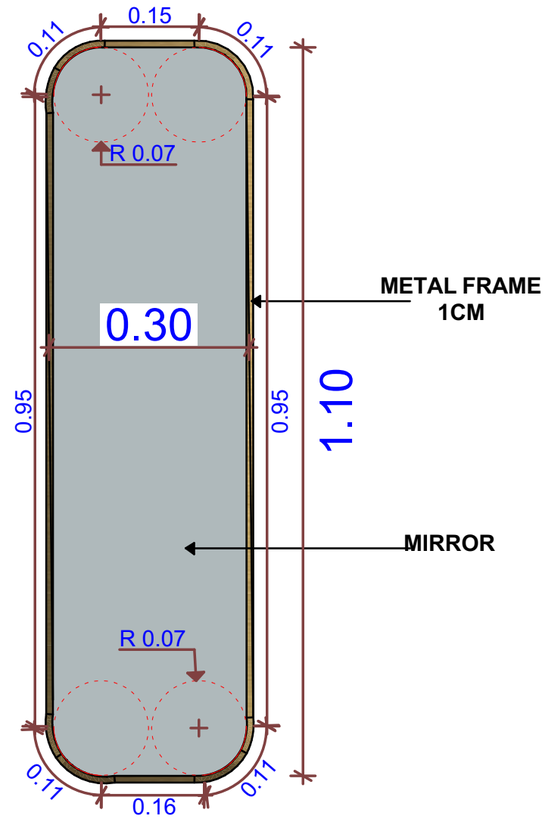


MIRROR 110 *30 CM WITH ROUND AGES METAL FRAME 1CM THICKNES 3 PEICES

METAL FRAME 1CM

MIRROR

DETAIL 04

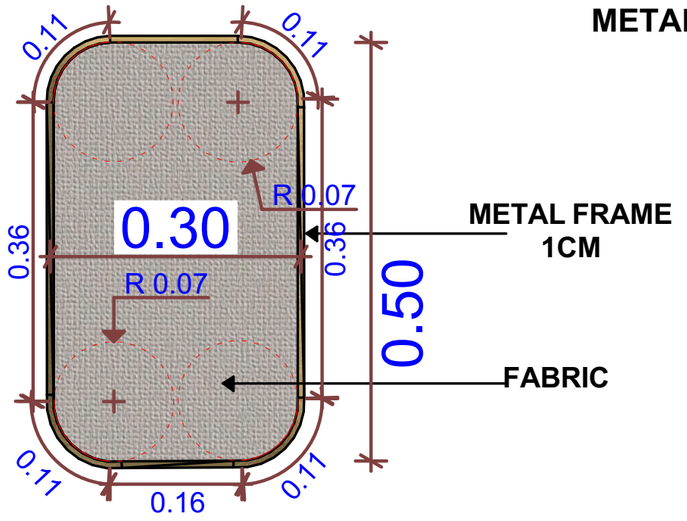


FABRIC MIRROR 50 *30 CM WITH ROUND AGES METAL FRAME 1CM THICKNES 5 PEICES

METAL FRAME 1CM

FABRIC

DETAIL 02

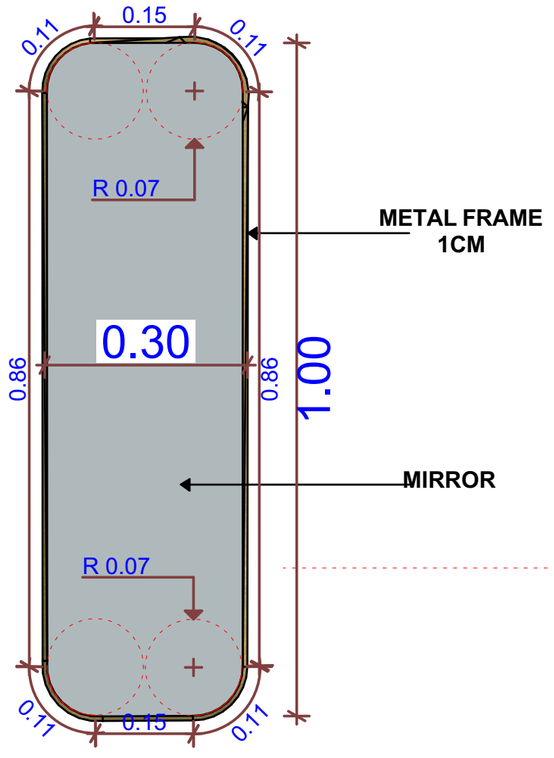


MIRROR 100 *30 CM WITH ROUND AGES METAL FRAME 1CM THICKNES 3PEICES

METAL FRAME 1CM

MIRROR


DETAIL 04

SECTION B-B DETAILS

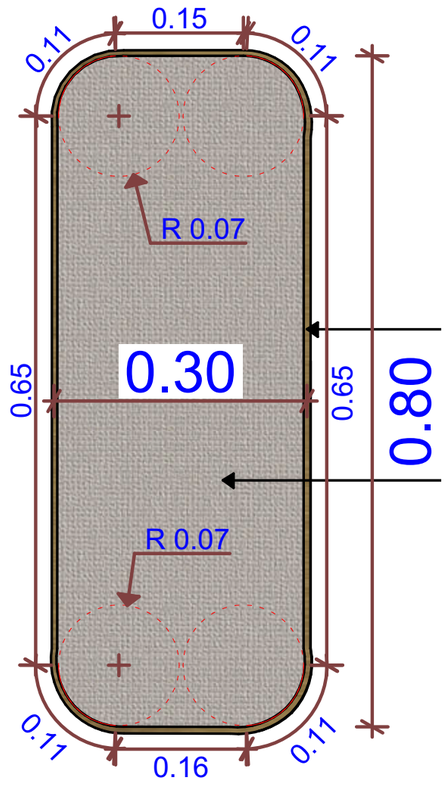

FABRIC MIRROR 80 *30 CM WITH ROUND AGES METAL FRAME 1CM THICKNES 3 PEICES

DETAIL 05

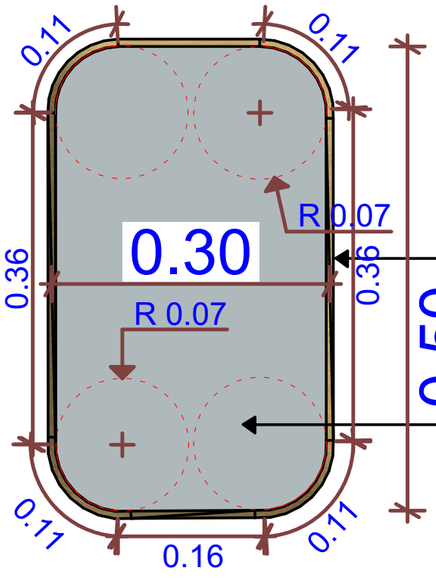


MIRROR 50 *30 CM WITH ROUND AGES METAL FRAME 1CM THICKNES 2 PEICES

METAL FRAME 1CM


MIRROR

DETAIL 06

SECTION B-B DETAILS

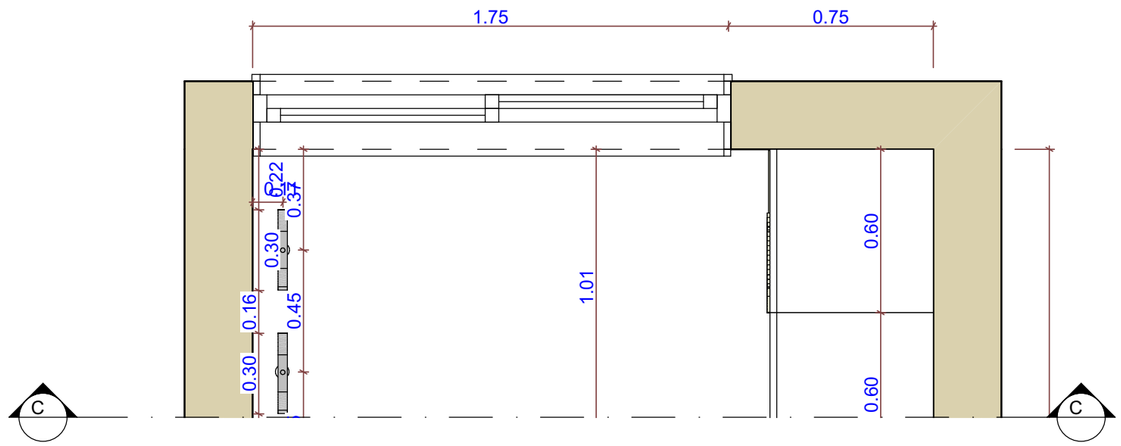


PLAN

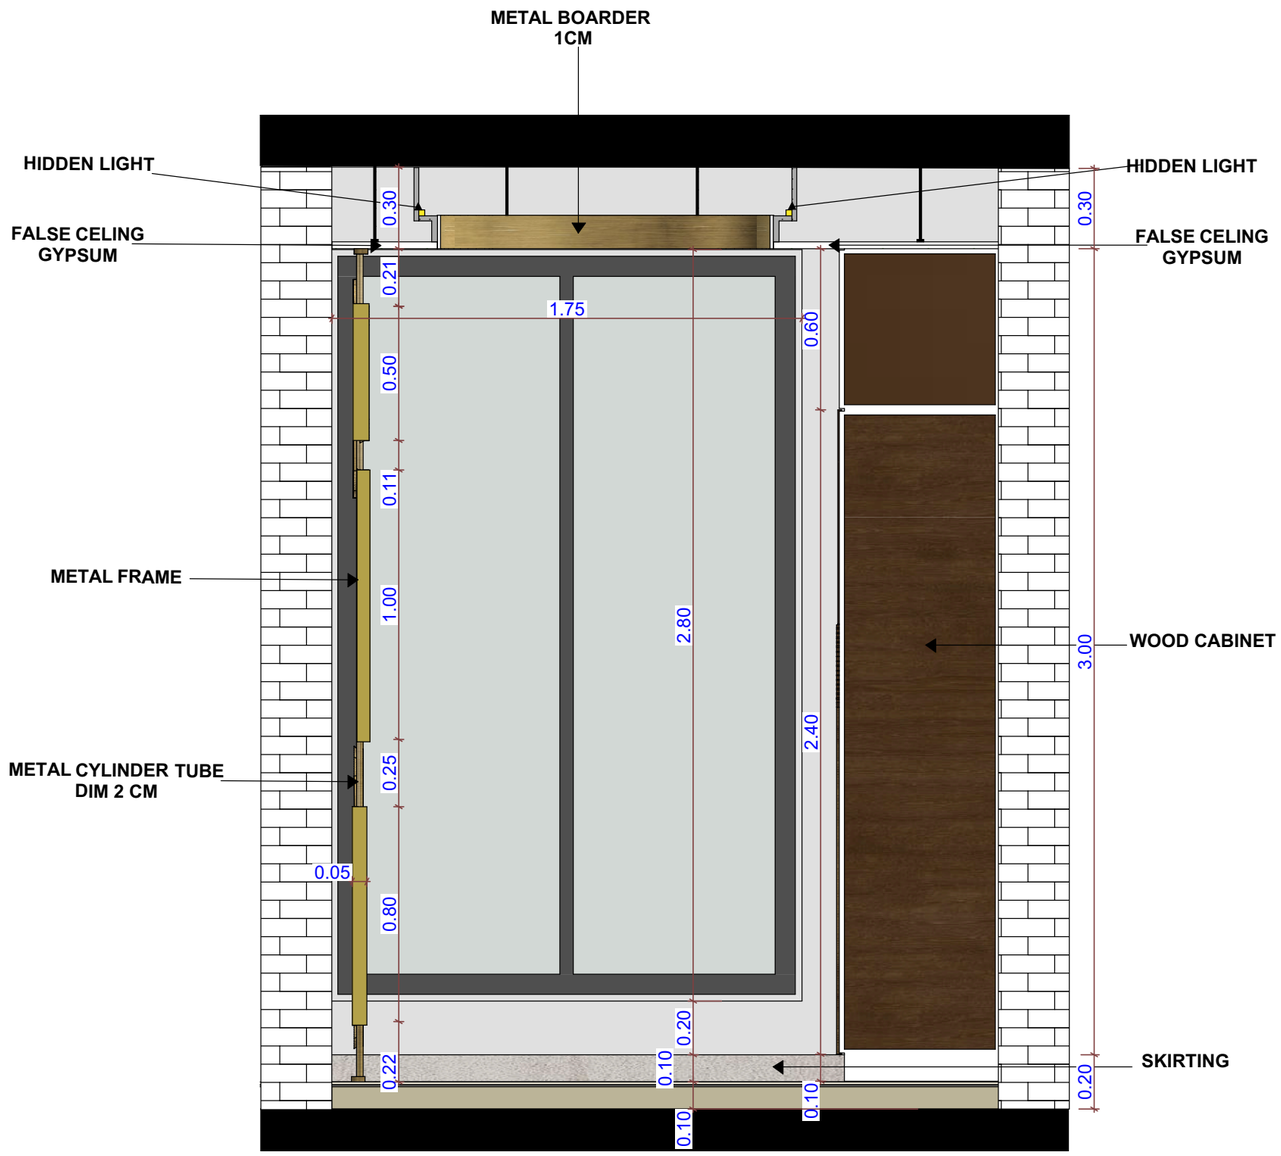


ELEVATION

SECTION C-C

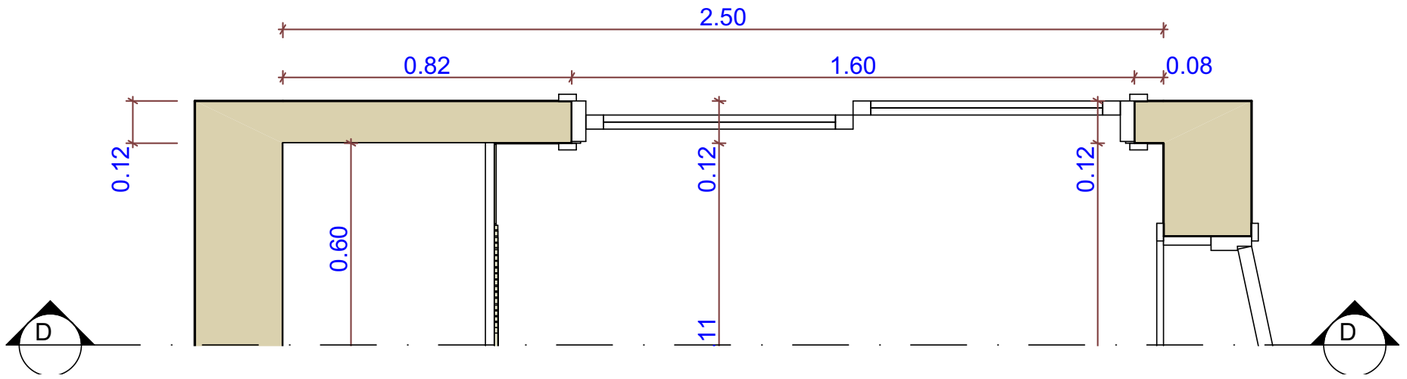

PLAN

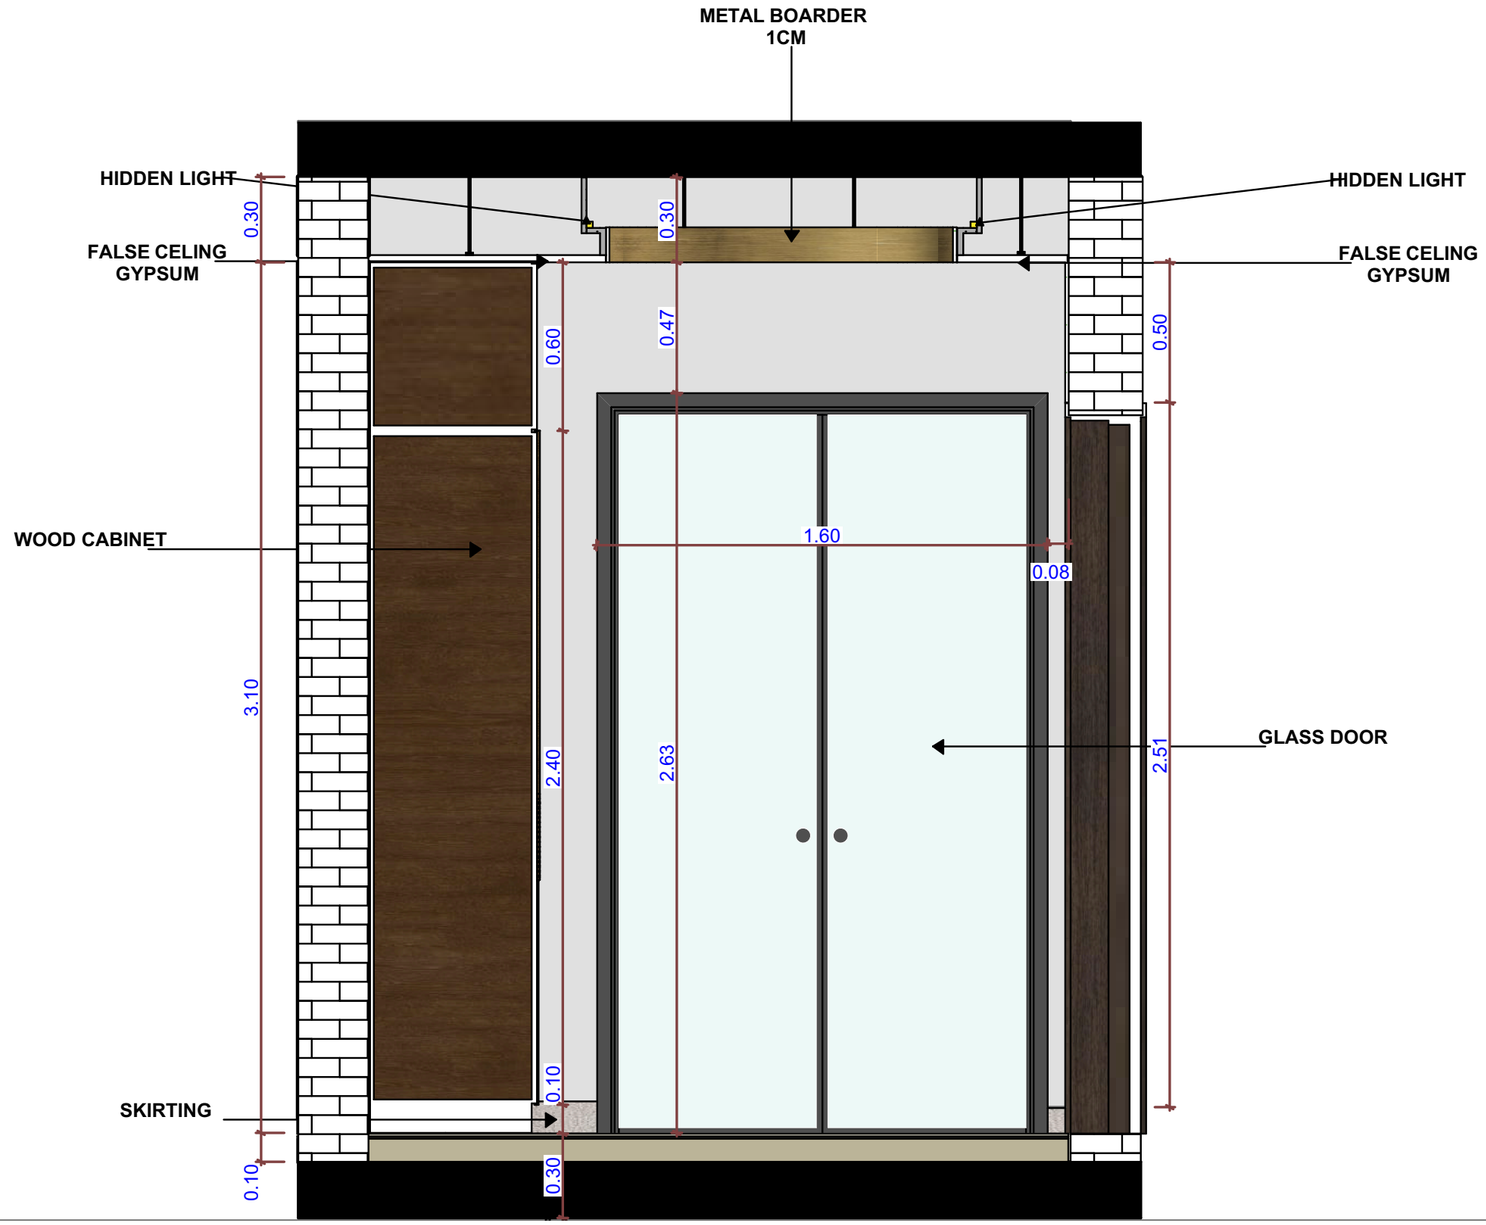

ELEVATION

SECTION D-D